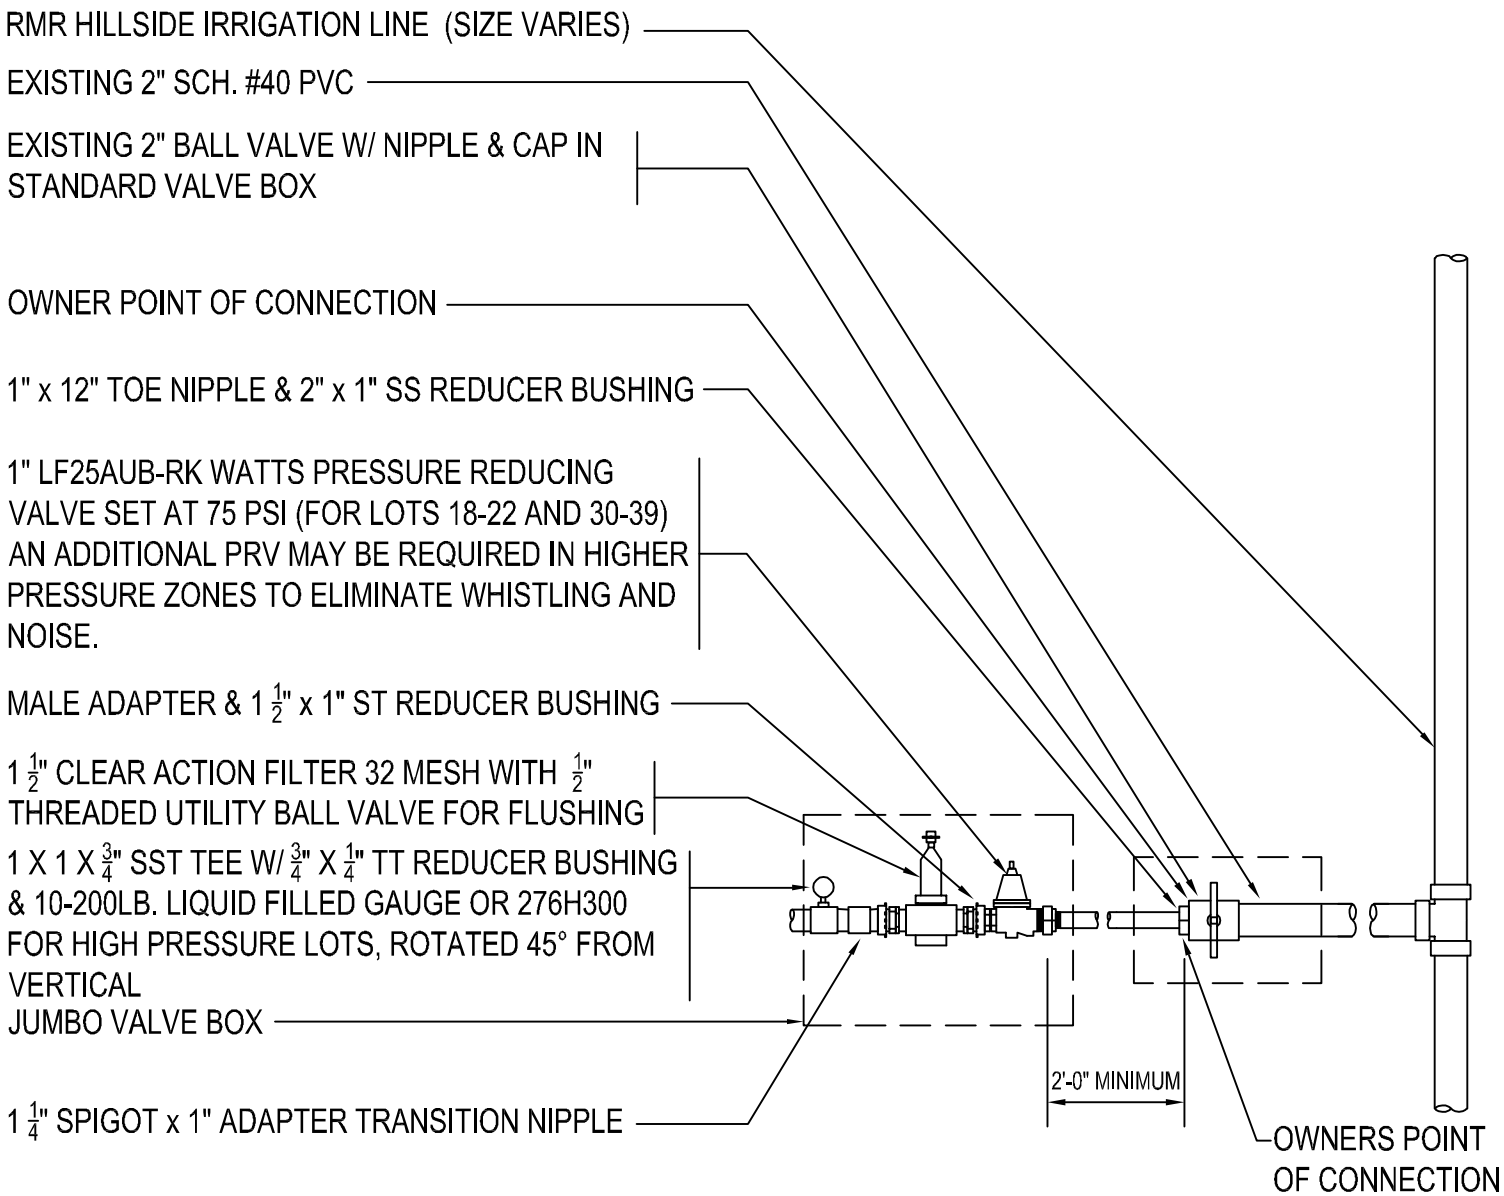

RMR IRRIGATION CONNECTION DETAIL

SCALE: NTS

JUNE 2018